LOURDES A. LEON GUERRERO
GOVERNOR (MAGA'HÅGA)

JOSHUA F. TENORIO
LIEUTENANT GOVERNOR
(SIGUNDO MAGA'HAGA)

DEPARTMENT OF ADMINISTRATION

GENERAL SERVICES AGENCY
AHENSIAN SETBISION HINIRAT
148 ROUTE 1 SOUTH MARINE CORPS DRIVE, PITI, GU 96915
TELEPHONE: (671) 475-1707/1708
FAX: (671) 472-4217/1727
EMAIL: GSAPROCUREMENT@GSADOA.GUAM.GOV
WEBSITE: WWW.GSA.DOA.GUAM.GOV

EDWARD M. BIRN
DIRECTOR (DIREKTOT)

BERNADINE C. GINES
DEPUTY DIRECTOR
(SIGUNDO DIREKTOT)

August 5, 2021

INVITATION FOR BID

GSA-040-21
Telecommunication Upgrade
Guam Behavioral Health and Wellness Center

AMENDMENT #1

1. Amend to **include** the following "Attachment A - Floor Plan" to the bid packet as indicated on page 32 of 33.

   All others remain unchanged.

CLAUDIA S. ACFALLE
Chief Procurement Officer

Please Print
Acknowledgement Copy (Re-Fax to GSA)

Received By:_____
Date: _____
Company Name:_____
Fax to: 475-1727 or 472-4217
Email to: gsaprocurement@gsadoa.guam.gov

Attachment A

GBHWC Main Facility

First Floor

8 New Horizontal Drops

24 DROPS
ON 1ST FLR

Ceiling Height: 12-13 ft.

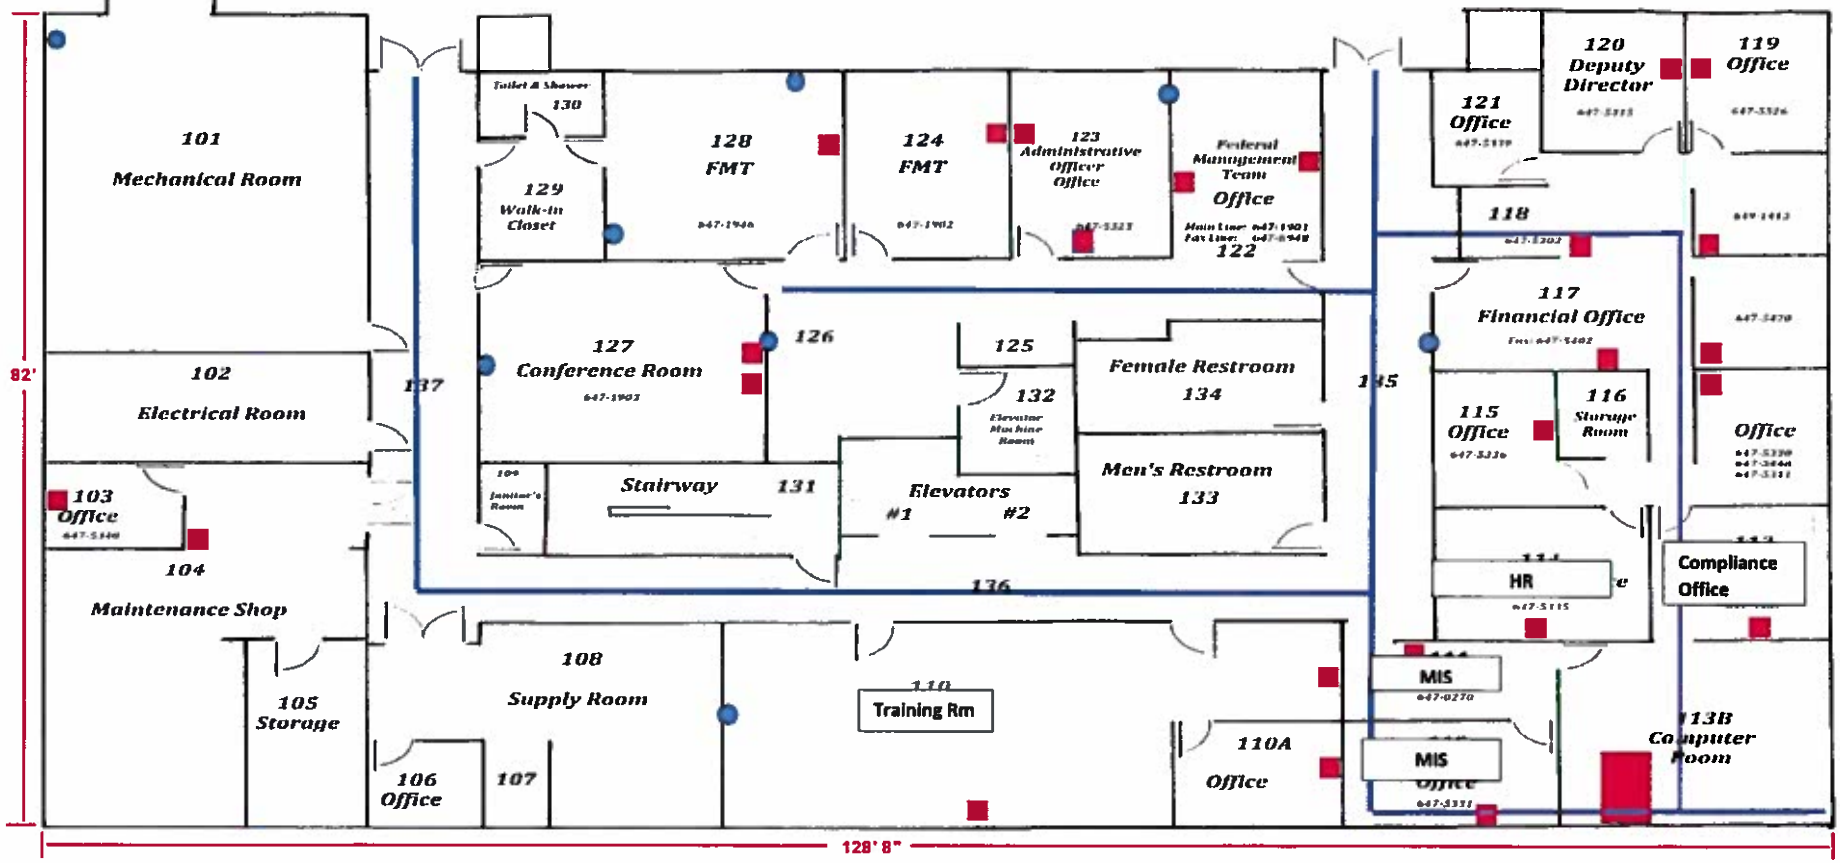

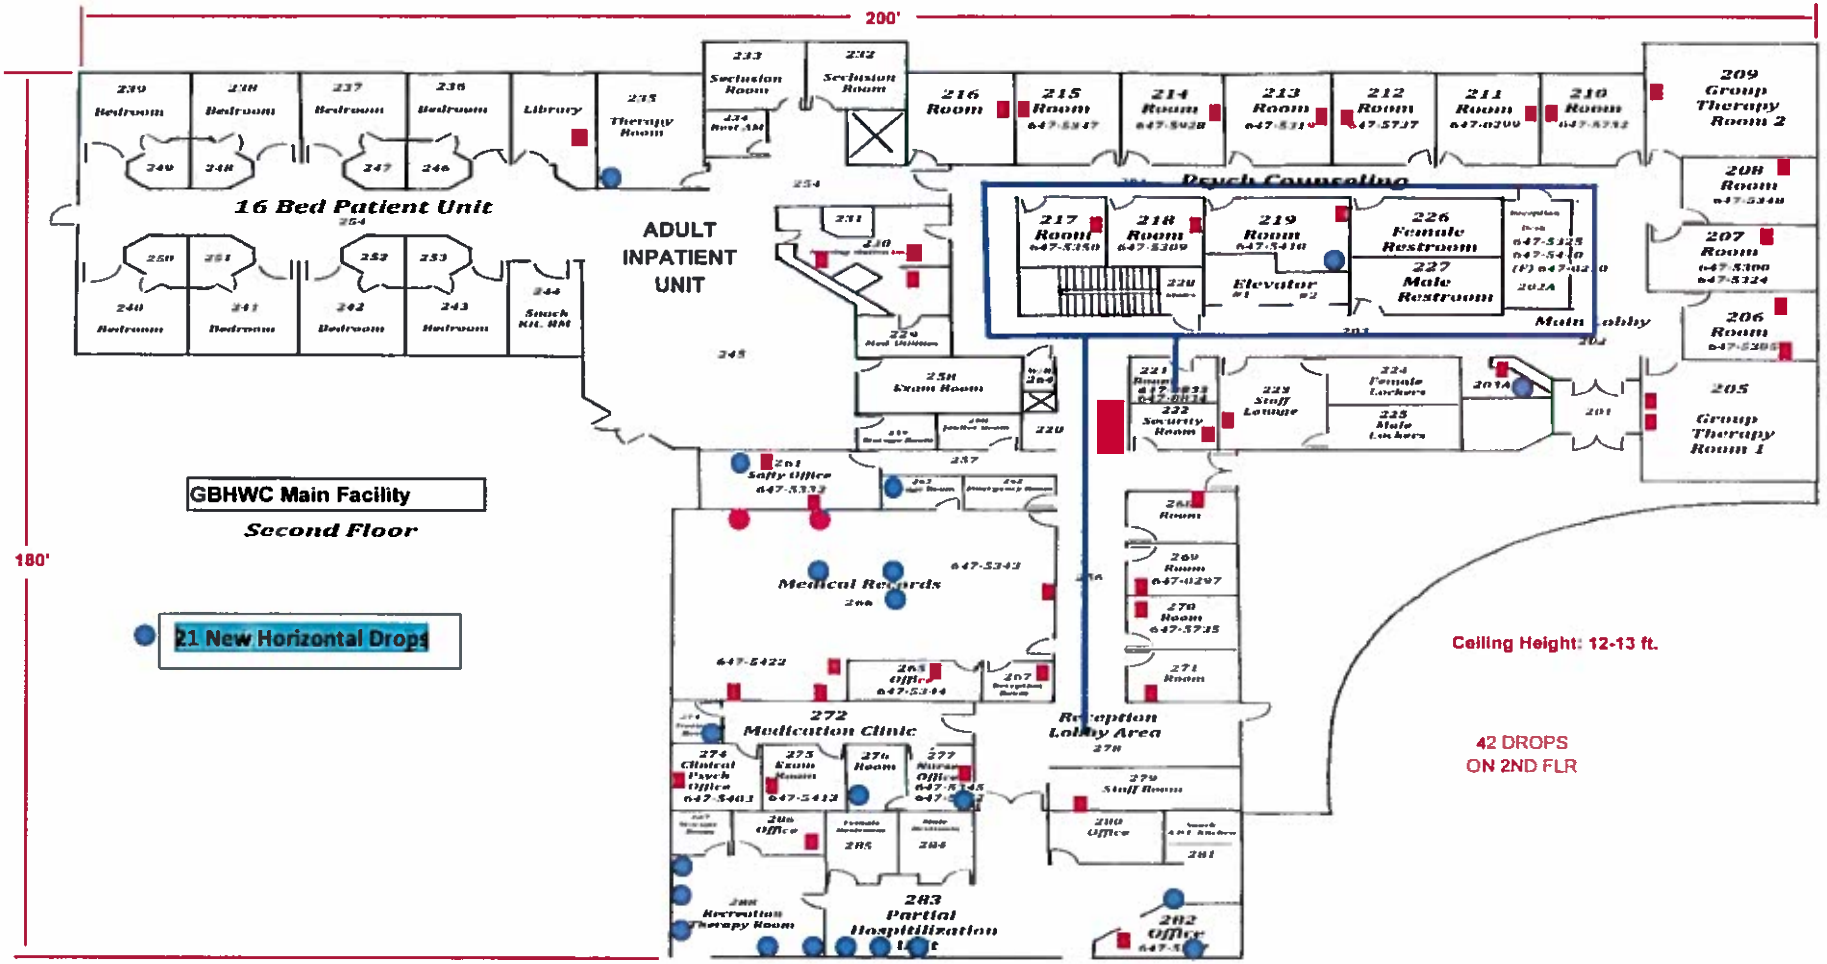
200'
180'
16 Bed Patient Unit
ADULT INPATIENT UNIT
Psych Counseling
Main Lobby
GBHWC Main Facility
Second Floor
21 New Horizontal Drops
Ceiling Height: 12-13 ft.
42 DROPS ON 2ND FLR
Medical Records
272 Medication Clinic
Reception Lobby Area
283 Partial Hospitalization
Group Therapy Room 2
Group Therapy Room 1
Seclusion Room
Seclusion Room
Library
Therapy Room
Exam Room
Staff Lounge
Female Lockers
Male Lockers
Security Room
Staff Room
Female Restroom
Male Restroom
Elevator
Recreation Therapy Room

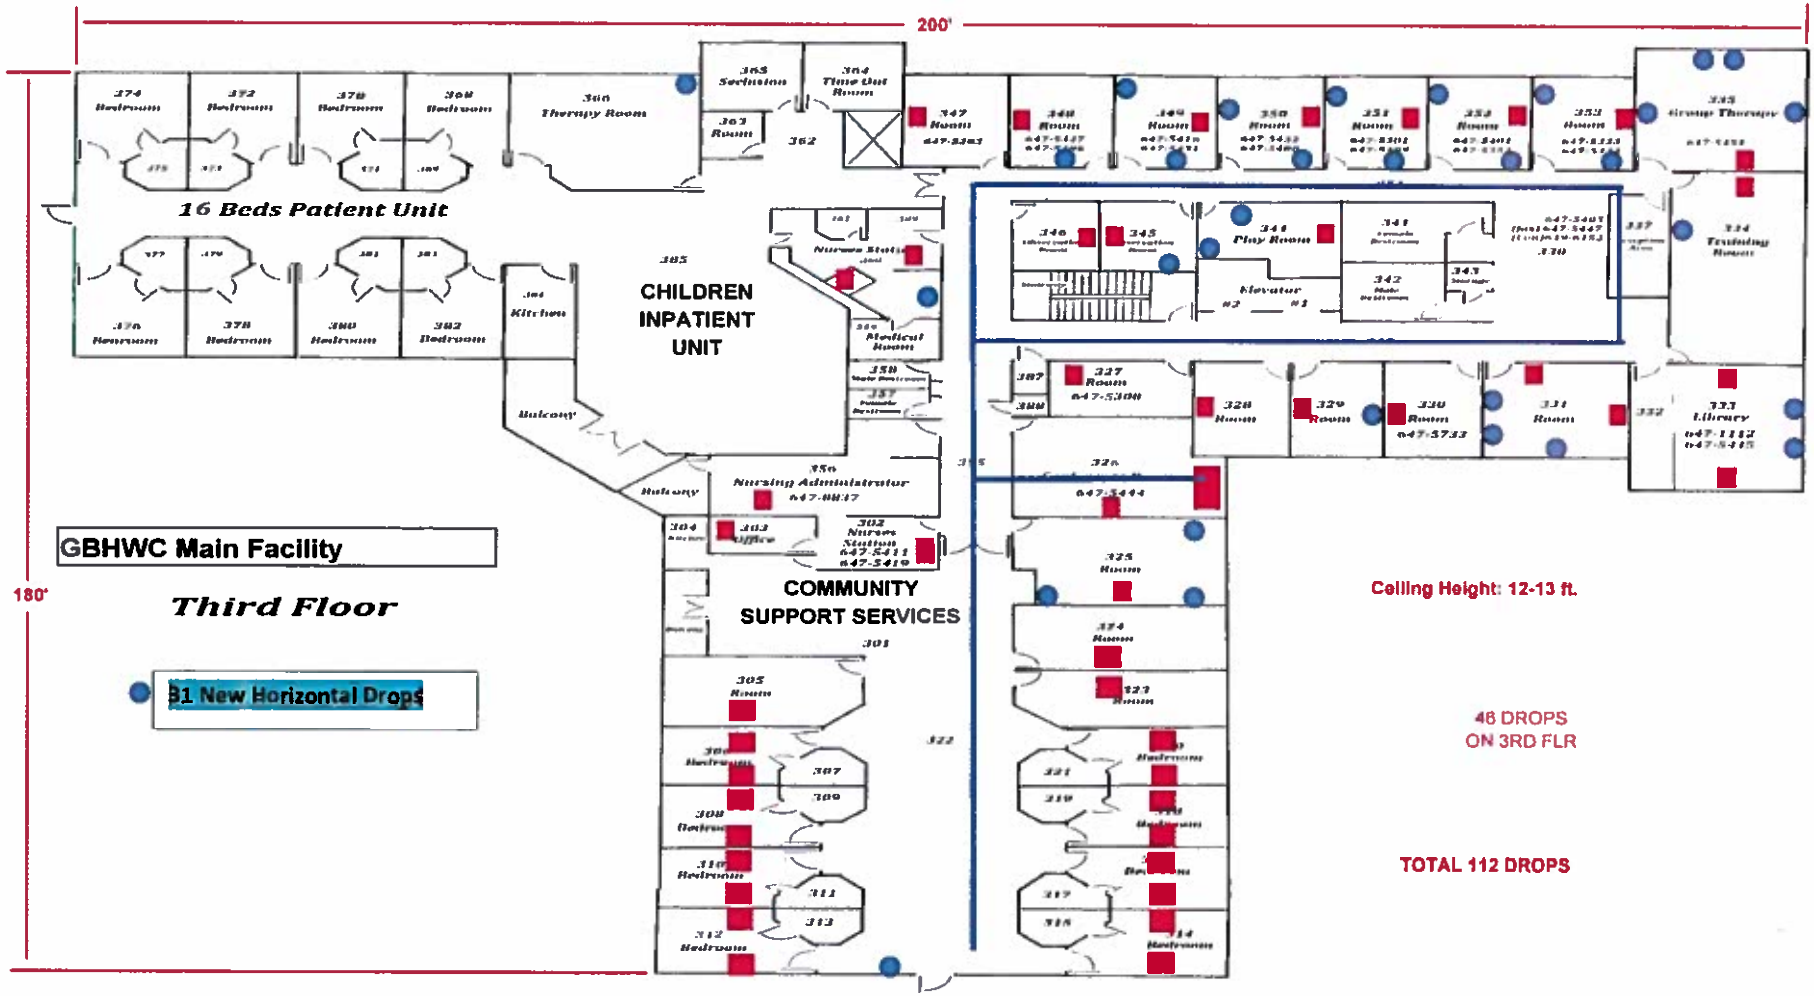
200'
180'
16 Beds Patient Unit
CHILDREN INPATIENT UNIT
COMMUNITY SUPPORT SERVICES
GBHWC Main Facility
Third Floor
31 New Horizontal Drops
Ceiling Height: 12-13 ft.
46 DROPS ON 3RD FLR
TOTAL 112 DROPS